# SR 242 / CLAYTON RAMPS PROJECT

## Existing Project Area

CONTRA COSTA transportation authority

Concord

Caltrans

# SR 242 / CLAYTON RAMPS PROJECT

## Project Study Limits

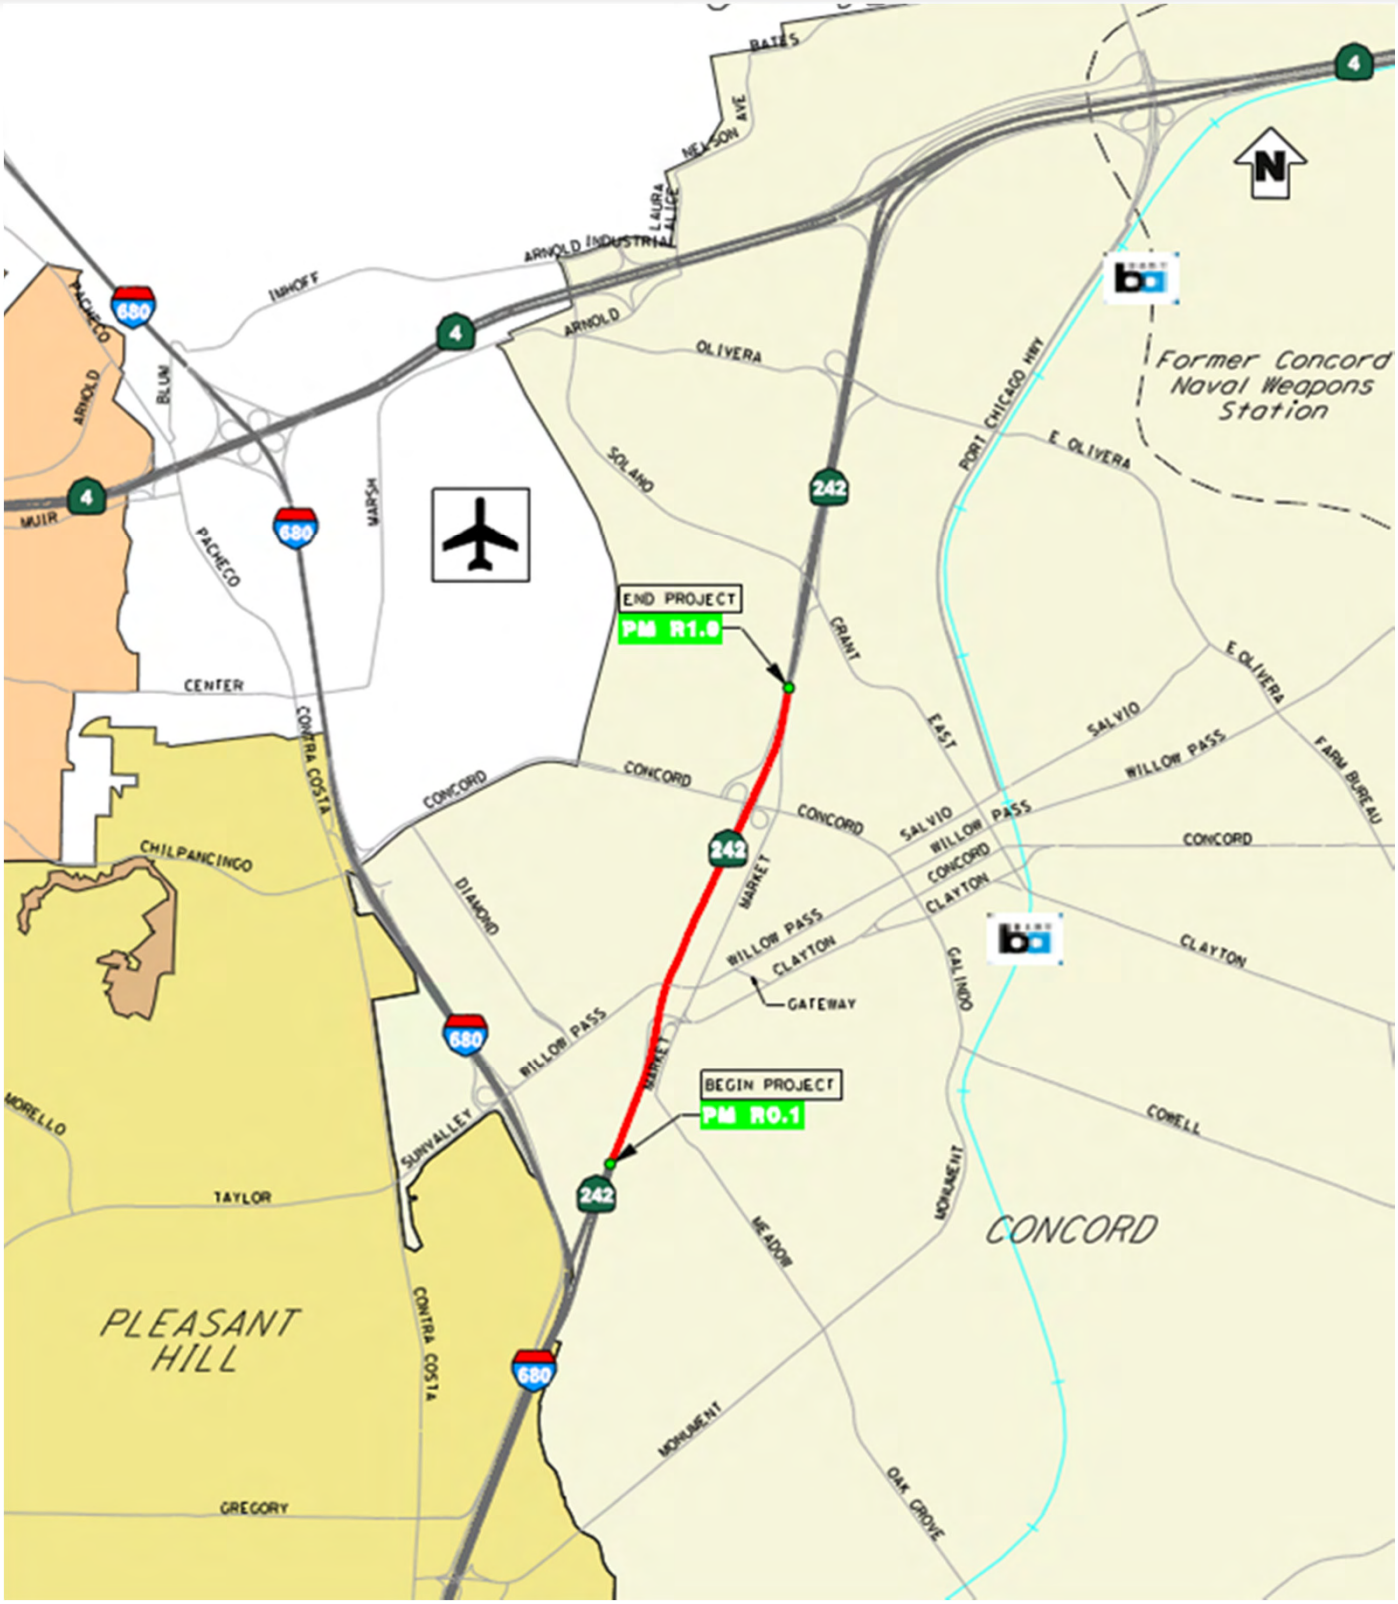


CONTRA COSTA transportation authority

Concord

Caltrans

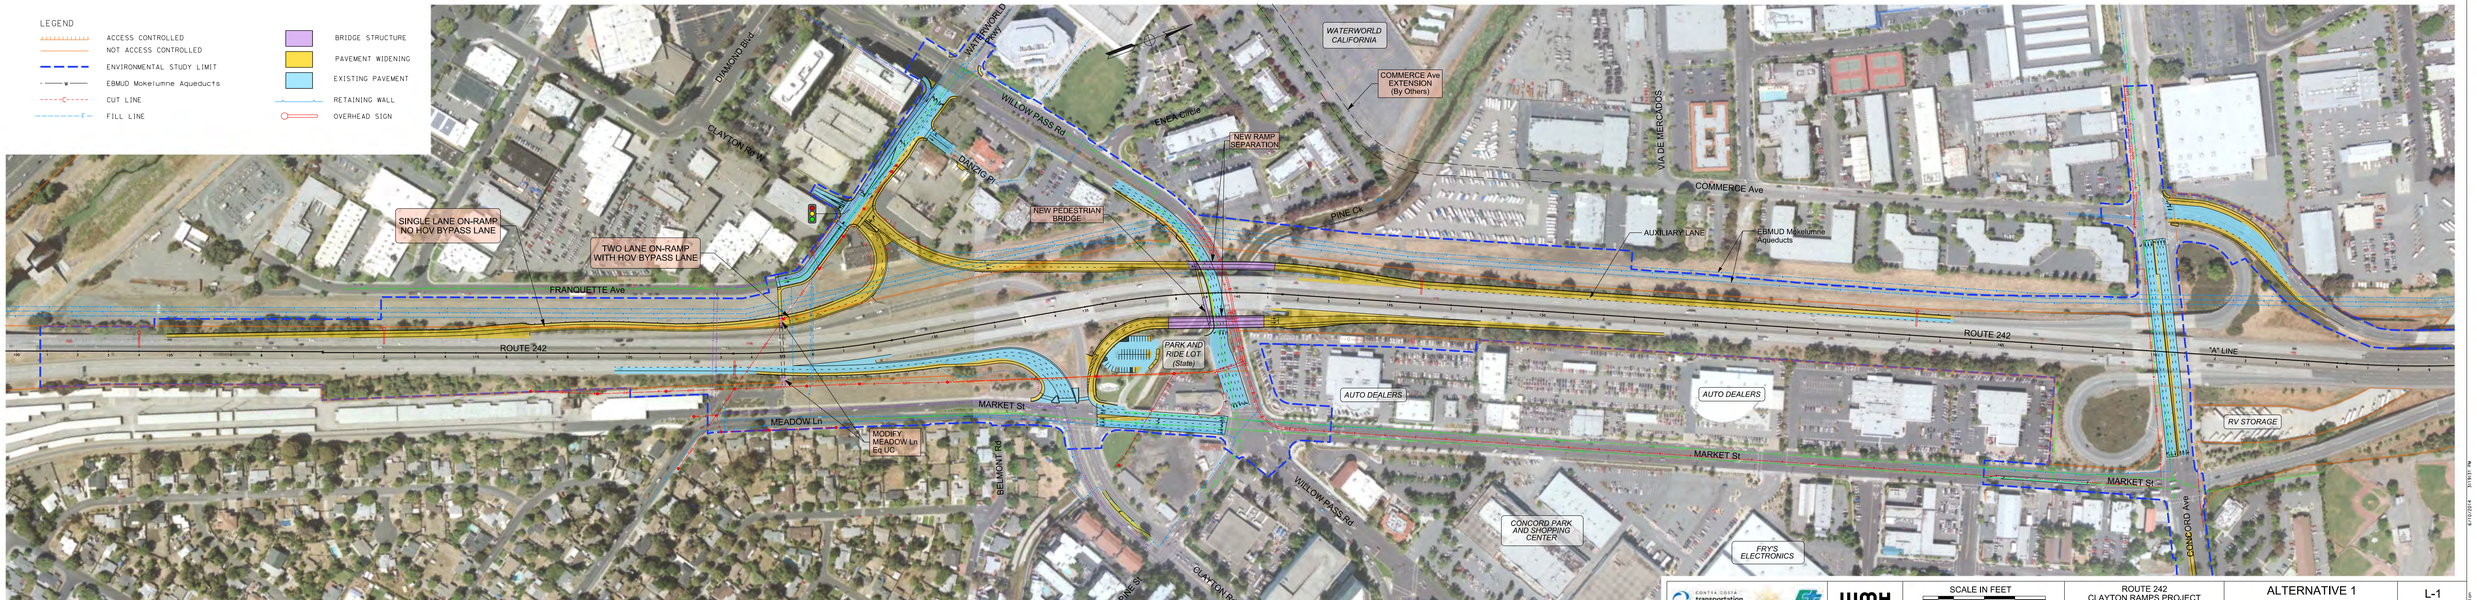


SCALE IN FEET
100 50 0 100 200 300

ROUTE 242
CLAYTON RAMPS PROJECT
CC 242 - PM R0.1/R1.9

ALTERNATIVE 1
SB ON-RAMP AND OFF-RAMP AT FRANQUETTE AVENUE
NB ON-RAMP AT CLAYTON ROAD

L-1
JUNE 2014

P:\2_ENV~1\R242_A1T1.dgn

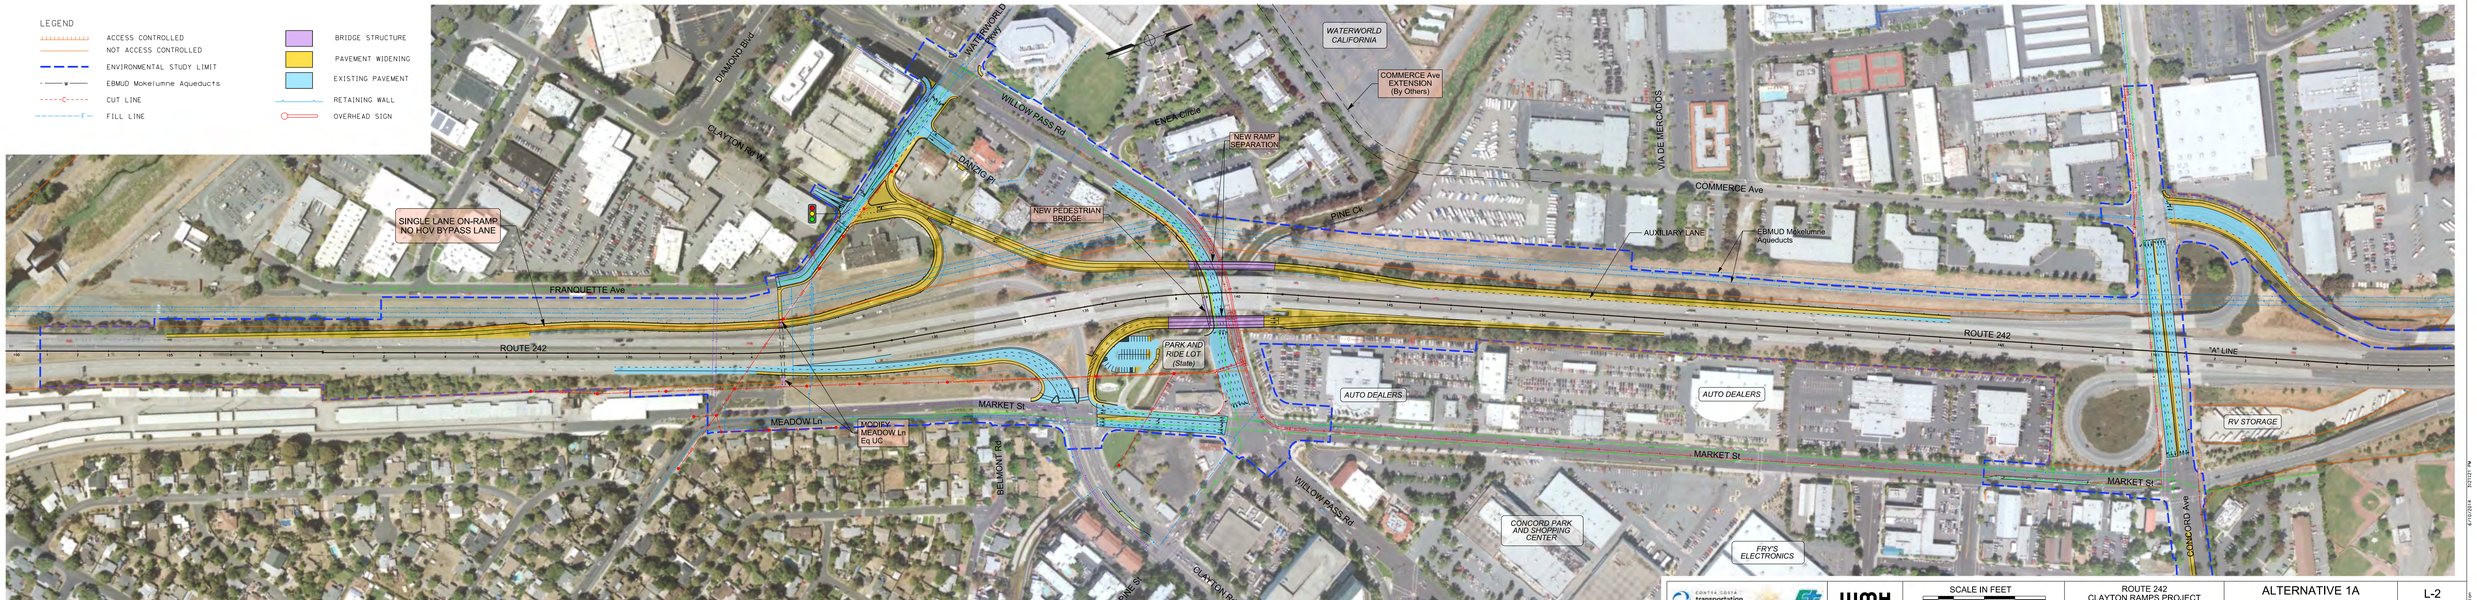


SCALE IN FEET
100 50 0 100 200 300

ROUTE 242
CLAYTON RAMPS PROJECT
CC 242 - PM R0.1/R1.9

ALTERNATIVE 1A
SB ON-RAMP AND OFF-RAMP AT FRANQUETTE AVENUE
NB ON-RAMP AT CLAYTON ROAD

L-2
JUNE 2014

P:\E_ENV-SR242_ALT1A.dgn

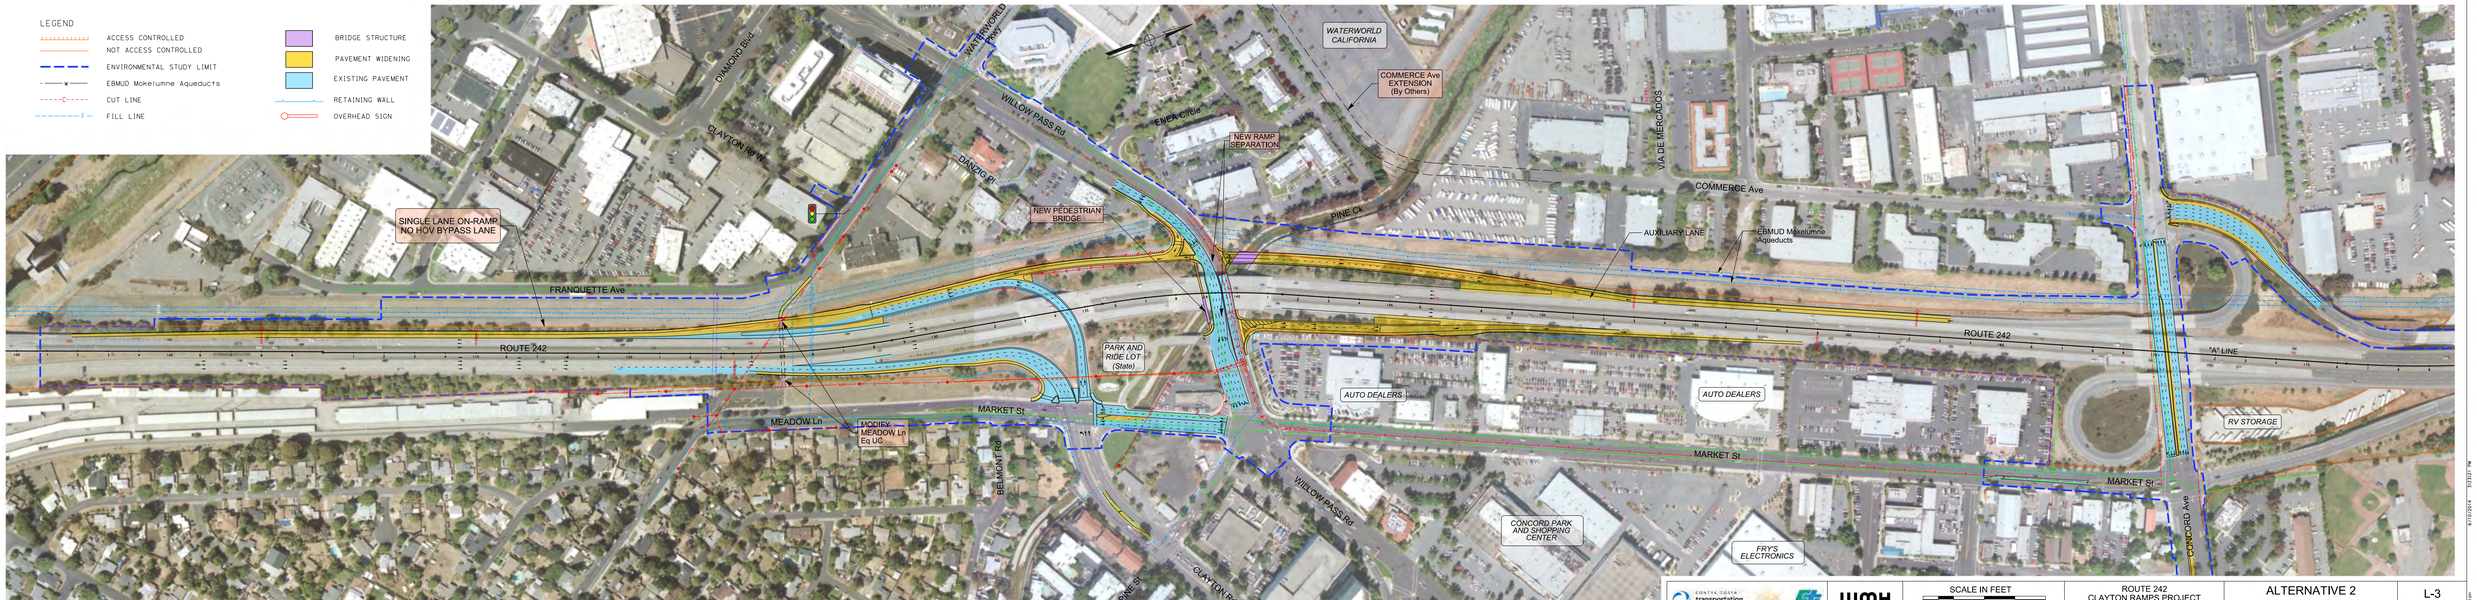
LEGEND
ACCESS CONTROLLED
NOT ACCESS CONTROLLED
ENVIRONMENTAL STUDY LIMIT
EBMUD Mokelumne Aqueducts
CUT LINE
FILL LINE
BRIDGE STRUCTURE
PAVEMENT WIDENING
EXISTING PAVEMENT
RETAINING WALL
OVERHEAD SIGN
DIAMOND Blvd
WATERWORLD PKWY
WILLOW PASS Rd
CLAYTON R/W
DANDIA Pl
ENEA Office
NEW RAMP SEPARATION
WATERWORLD CALIFORNIA
COMMERCE Ave EXTENSION (By Others)
VIA DE LERCADOS
COMMERCE Ave
PINE Ck
NEW PEDESTRIAN BRIDGE
SINGLE LANE ON-RAMP NO HOV BYPASS LANE
AUXILIARY LANE
EBMUD Mokelumne Aqueducts
FRANQUETTE Ave
ROUTE 242
PARK AND RIDE LOT (State)
AUTO DEALERS
AUTO DEALERS
"A" LINE
RV STORAGE
MARKET St
MEADOW Ln
MODIFY MEADOW Ln Eu UC
BELMONT Rd
MARKET St
WILLOW PASS Rd
CONCORD PARK AND SHOPPING CENTER
FRYS ELECTRONICS
PINE St
CLAYTON Rd
CONCORD Ave
SCALE IN FEET
100 50 0 100 200 300
ROUTE 242
CLAYTON RAMPS PROJECT
CC 242 - PM R0.1/R1.9
ALTERNATIVE 2
SB ON-RAMP AND OFF-RAMP AT FRANQUETTE AVENUE
NB ON-RAMP AT CLAYTON ROAD
L-3
JUNE 2014
P:\3_ENV~1\R242_#1\2.dgn